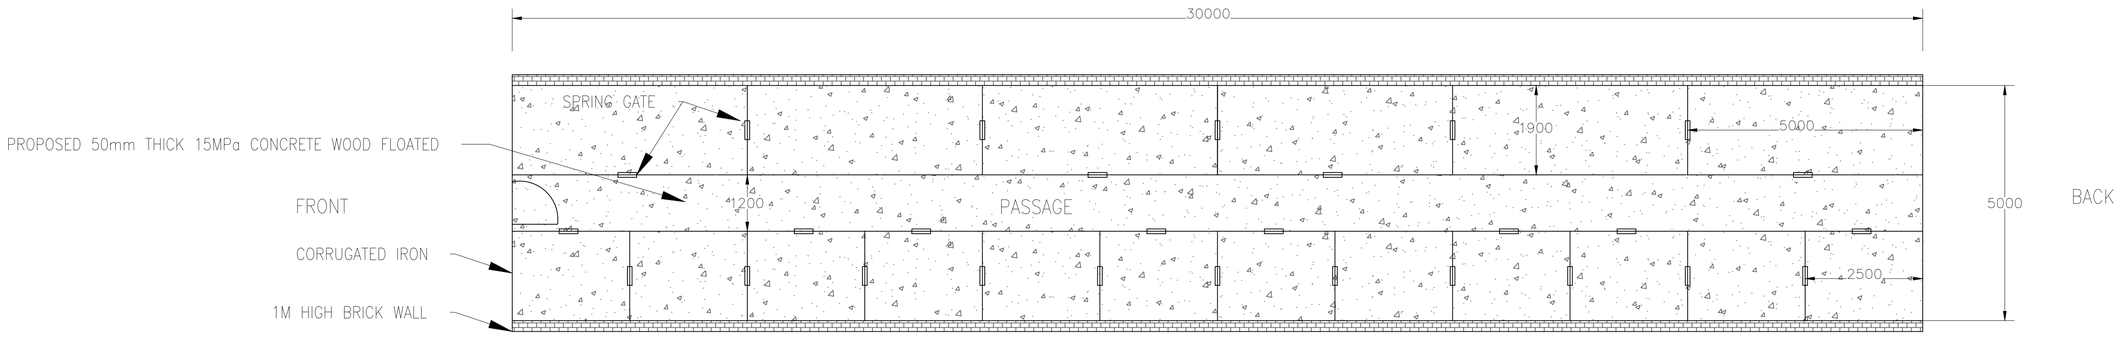

EXISTING PIGGERY ROOM LAYOUT PLAN

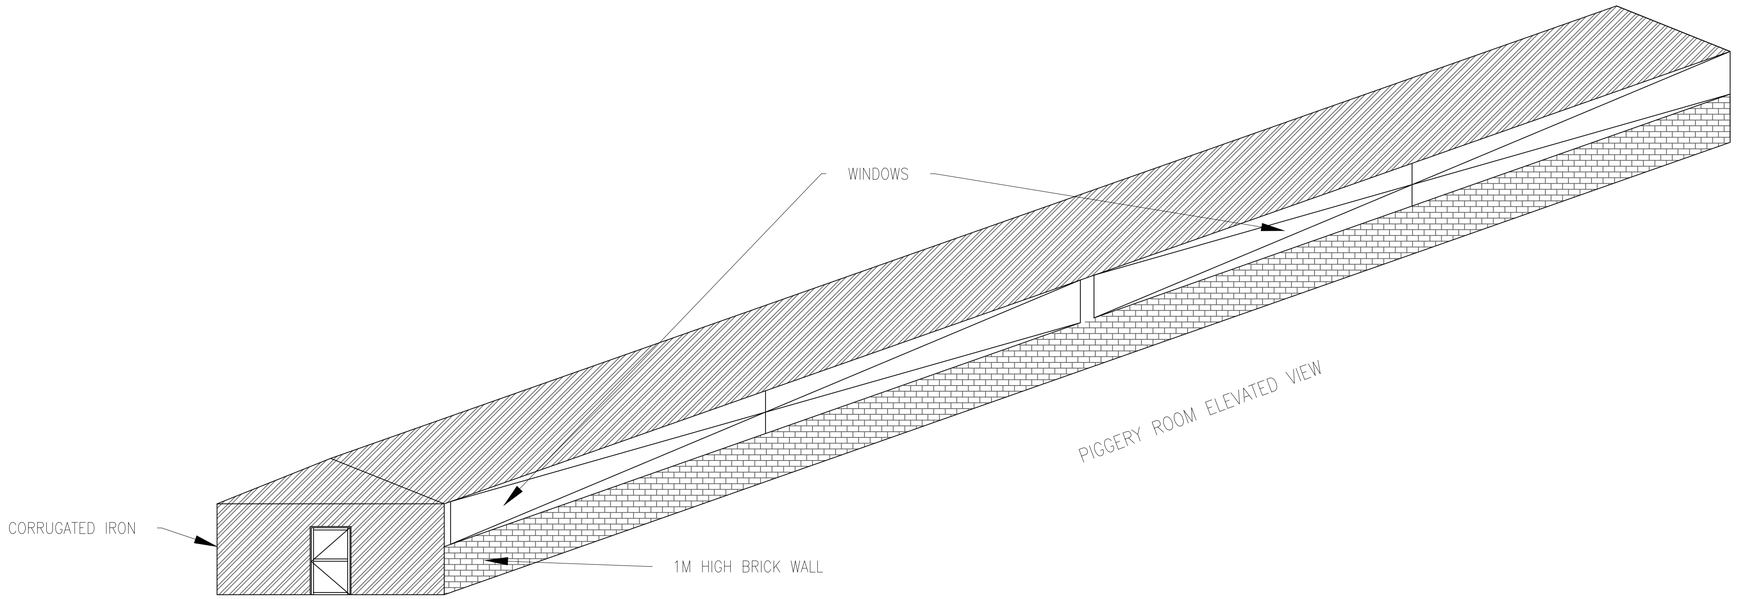

PIGGERY ROOM ELEVATED VIEW

KOMARU CONSULTING ENGINEERS Pty (Ltd)

SCALE: AS SHOWN

DRAWING LIST	0001	ISSUED FOR INFORMATION	A	18.01.2021	EN	EN
GENERAL NOTES						

DRAWN					
CHECKED	EN				18.01.2021
PR ENGINEER					
PR TECH ENG	EN				18.01.2021
CLIENT PROJECTS MANAGER					

BUSINESS UNIT INFRASTRUCTURE
PROJECT FARM INFRASTRUCTURE UPGRADE
DRAWING TITLE PIGGERY HOUSE LAYOUT PLAN AND DETAILS

WATERBERG TVET COLLEGE
Together ensuring success

TITLE	DRG. No	DETAIL	MARK	DATE	INIT	APP'D
REFERENCE DRAWINGS		REVISIONS				

REV A